Revision	Date
42045 Easmt add	10-22-68
Conform to HF	8-91

No.	Grantor	Area Acquired (A.c.±) Total	R/W	Excess	Type Deed	Recordation Date	Book	Page	Remarks
69	W. A. Brown, et al		14.000		F	12-2-37	805	494	
70	O. S. Cranshaw, et ux.		0.063		F	3-5-40	967	372	
71	B. B. Johnson		0.117		F	9-30-36	786	446	Parcel 1
72	Charles H. Kruse		0.075		F	11-3-38	857	301	No Deed
42045	Willis S. Clayton				Esmt	11-10-42	1115	262	10' Strip Pipe Line Easement
40436	State to County of Santa Clara				Rel	10-1-67	K312	1791	Seg. 2
40432	State to City of San Jose				Rel	9-9-88	K674	2057	Seg. 1

DIST.	COUNTY	ROUTE	SECTION	SHEET No.	TOTAL SHEETS
IV	S.CL.	2	B		

(101)

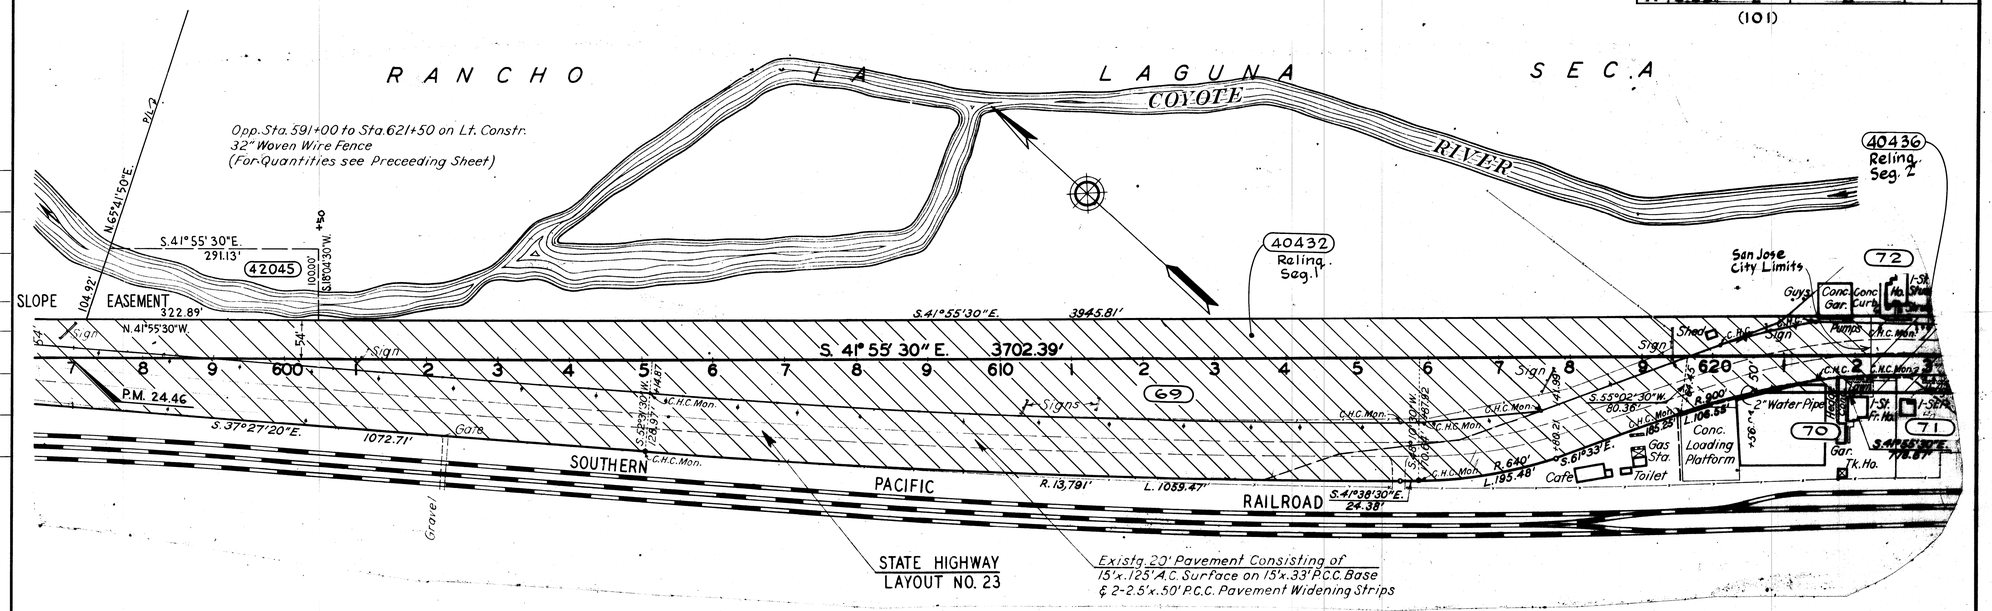

No.	Grantor	Area Acquired (A.c.±) Total	R/W	Excess	Type Deed	Recordation Date	Book	Page	Remarks
71	B. B. Johnson		0.011		F	9-7-38	896	108	
73	Encinal Woman's Club		0.039		F	9-30-36	786	446	Parcel 1
74	O'Connell Brothers		0.117		F	9-30-36	786	446	" 2
74	" "				Esmt	11-10-42	1114	599	10' Strip Pipe Line Easement
74-A	" "				F	11-10-36	795	334	No Deed
75	Louis I. Hogan et ux		0.062						" "
76					Esmt	11-7-42	1115	262	10' Strip Pipe Line Easement
77	Antonio Rodoni et ux				Rel	10-1-67	K312	1791	Seg. 2
40436	State to County of Santa Clara								

DIST.	COUNTY	ROUTE	SECTION	SHEET No.	TOTAL SHEETS
IV	S.CL.	2	B		

(101)

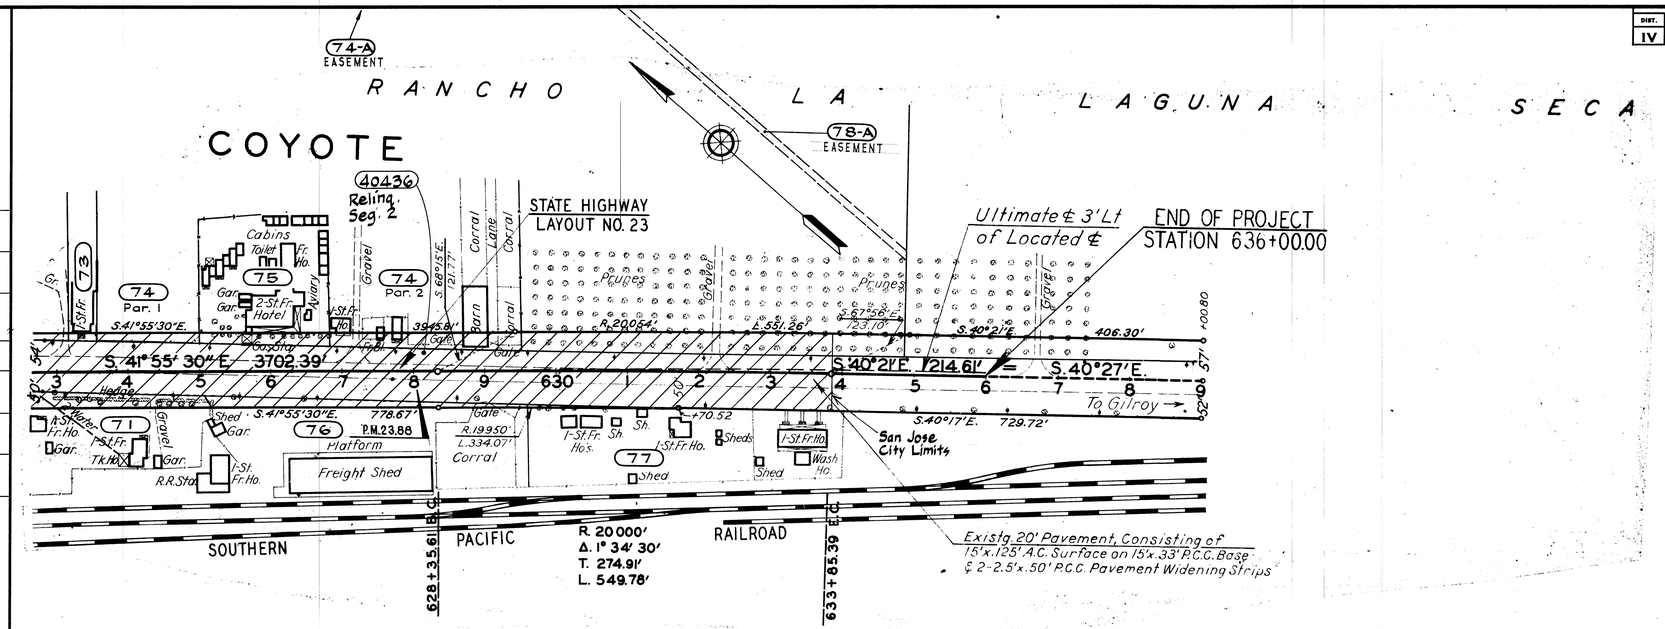

RIGHT-OF-WAY RECORD MAP

SCALE: 1" = 100' R-5045

R504007

Drawn By	Date	Checked	Date	No.	Rev. By	Checked	Date