REVISION	DATE
Conform to ROW	3-91

DIST.	COUNTY	ROUTE	SECTION	SHEET NO.	TOTAL SHEETS
IV	S.CL.	2	B		

(101)

No.	Grantor	Area Acquired (Ac.±) Total	R/W	Excess	Type Deed	Recordation Date	Book	Page	Remarks
87	Charles O. Bocks		1.127		F	3-10-38	865	261	
88	Encinal School District		0.156		Resol	12-28-38	908	395	
89	Ramelli Ranch Inc.		0.898		F	6-20-38	879	403	
90	Salvatore Pusatere et ux		0.268		F	1-3-38	852	503	
91	Edith C. Zabel et ux		0.288		F	1-17-38	863	12	
92	May McMahon		0.303		F	1-10-38	860	23	
93	Arduce Knight		0.068		F	5-31-38	879	197	
94	Doris Irene Pettray		0.056		F	5-31-38	878	271	
95	Ignazio Turturici et al		1.190		F	1-26-38	864	5	
95-A	" " " "				Easem	8-19-38	888	598	
40436	State to County of Santa Clara				Rel.	10-1-87	K312	1791	Seg. 4 & 6
40432	State to City of San Jose				Rel.	9-9-88	K674	2057	Seg. 3 & 5

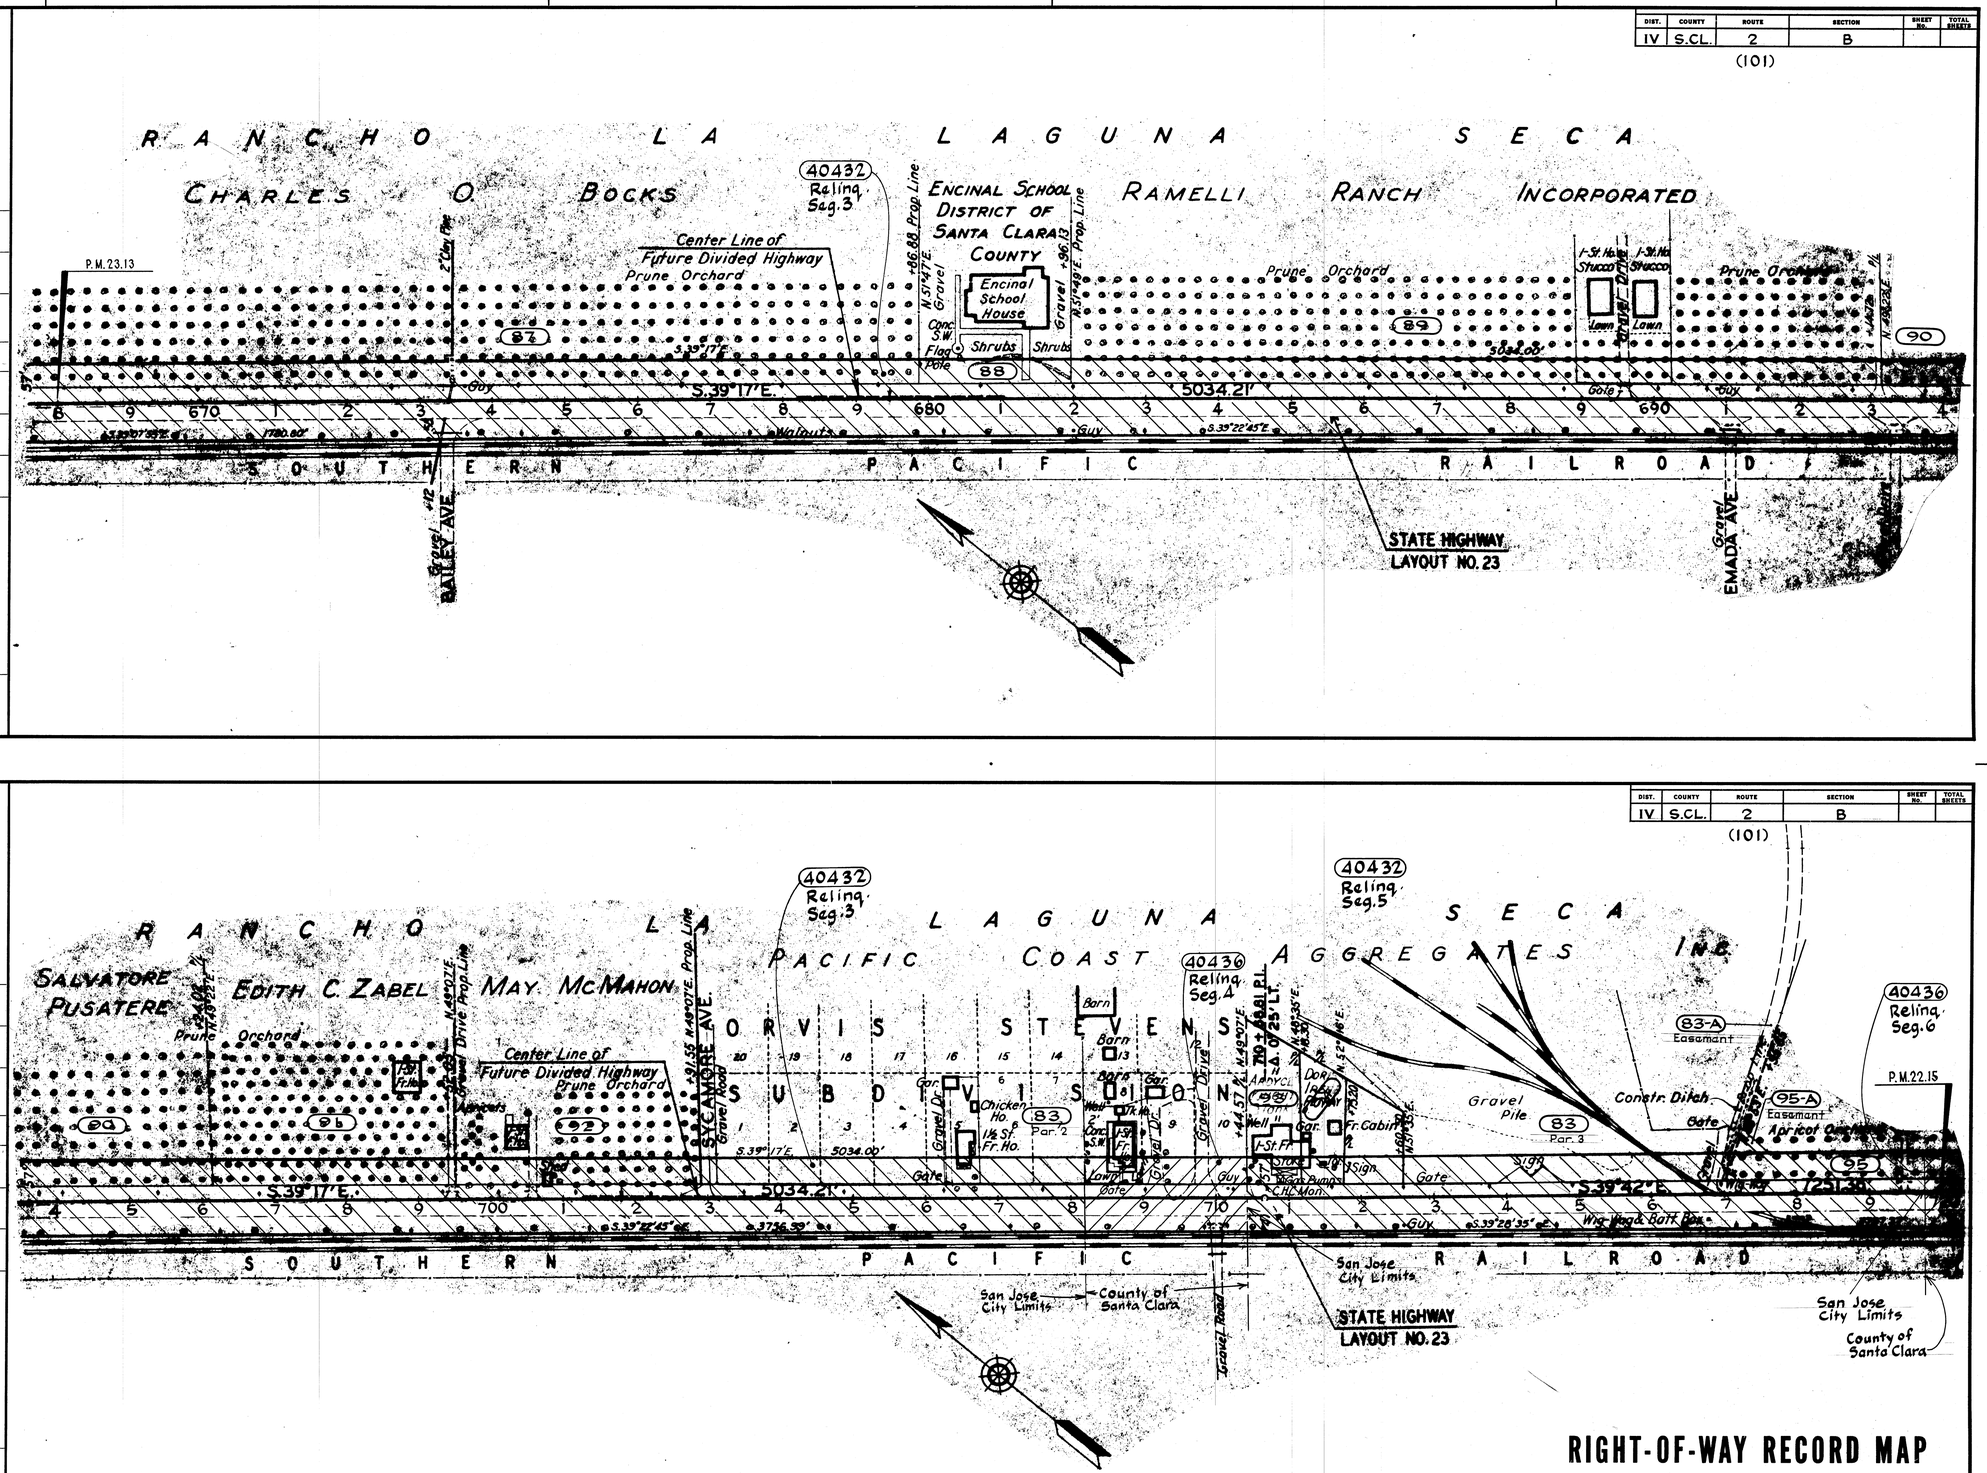

RIGHT-OF-WAY RECORD MAP

SCALE: 1" = 100' R-504.7

DRAWN BY	DATE	CHECKED	DATE	NO.	REV. BY	CHECKED	DATE

R504009

REG. 3479. 10735-800 5-64 800 DSP